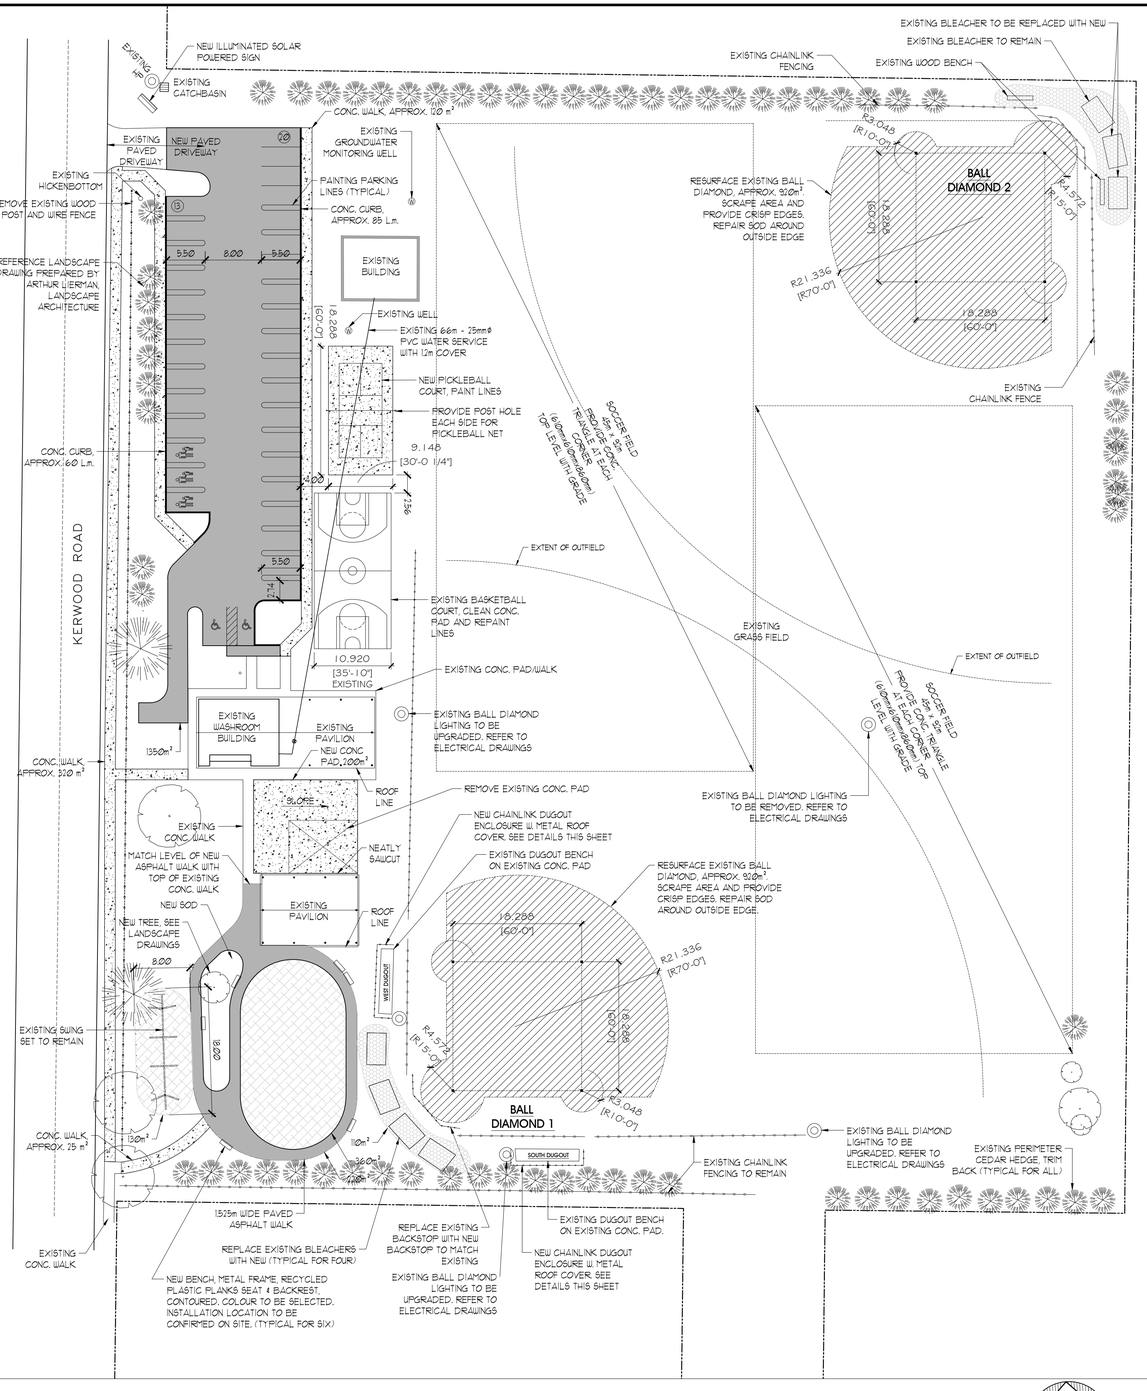

SITE PLAN

SCALE: 1:400

LEGEND

- RESURFACE EXISTING BASEBALL DIAMOND, USING MARCO-CLAY PRODUCTS, WASHINGTON BALL MIX OR APPROVED EQUAL. APPROX. AREA INDICATED, CONFIRM
- STRIP AREA DOWN 6" AND INSTALL NEW MULCH COVER, 6" DEEP. APPROX. AREA INDICATED, CONFIRM
- NEW ASPHALT PAVING. APPROX. AREA INDICATED, CONFIRM
- SCRAPE LAYER, REMOVE VEGETATION. INSTALL NEW CHIPS 4 DUST GROUND COVER, 3" DEEP. APPROX. AREA INDICATED, CONFIRM
- NEW CONCRETE PAVING/SIDEWALK. AREA INDICATED, CONFIRM
- BARRIER FREE PARKING, PAINT B.F. PARKING LOGO IN DESIGNATED SPACE
- PARENT W. CHILD PARKING, PAINT LOGO IN DESIGNATED SPACE

** PROVIDE ALTERNATE PRICE FOR BLEACHER REPAIR: REMOVE WOOD SEATING AND STEPS FROM EXISTING METAL BLEACHER FRAME. SAND BLAST AND PAINT FRAMES. INSTALL NEW COMPOSITE SEATING AND STEPS. (TYPICAL FOR SIX)

KEY PLAN

SCALE: N.T.S.

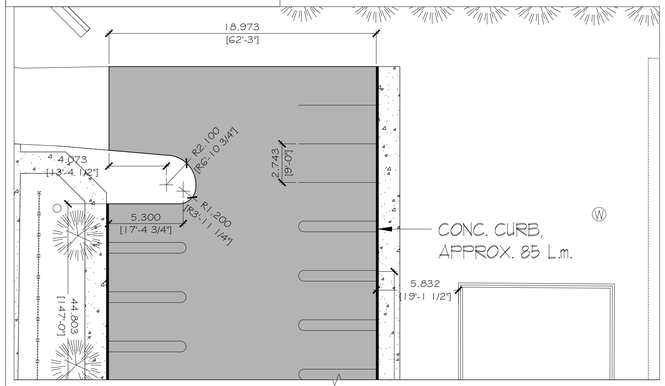

PARKING LOT PLAN

SCALE: 1:200

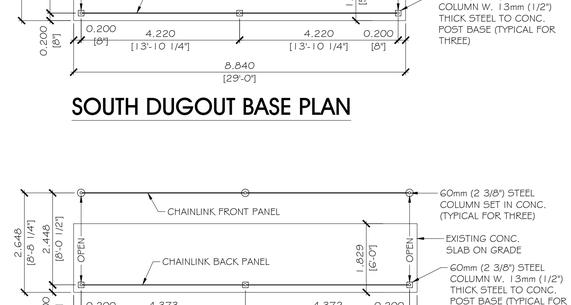

SOUTH DUGOUT BASE PLAN

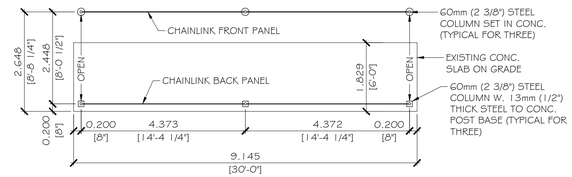

WEST DUGOUT BASE PLAN

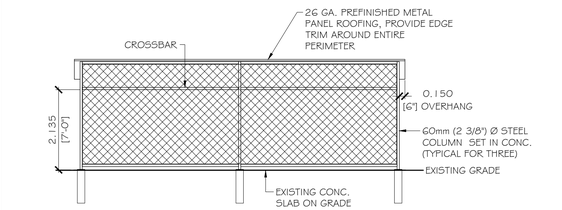

FRONT ELEVATION (TYPICAL)

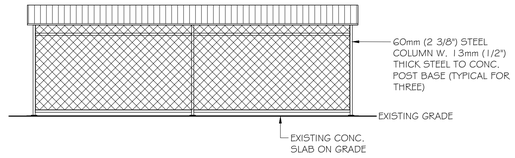

REAR ELEVATION (TYPICAL)

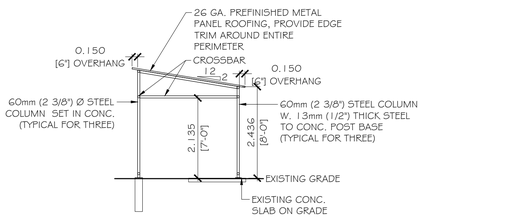

SIDE ELEVATION (TYPICAL)

DUGOUT DETAIL

SCALE: 1:75

1
SP1

revision/issue	date	no.
issued for review	May 10/22	
issued for review	May 5/22	
issued for review	May 4/22	
issued for review	Apr. 27/22	1

revisions	date	no.

A
B C
A - detail no.
B - location sheet
C - detail sheet

SPRIET ASSOCIATES
LONDON architects LIMITED engineers
155 york street - london - N6A 1A8
e-mail : mail@spriet.on.ca
phone : (519) 672-4100
fax : (519) 433-9351

KERWOOD PARK UPGRADES
27816 COUNTY ROAD 6
KERWOOD, ON

SITE PLAN

date : MAR. 16, 2022
scale : AS SHOWN
drawn by : AH
project no. : 219290 - 1
drawing no. : SP1